TRIOLA CANOPY - GENERAL ARRANGEMENT

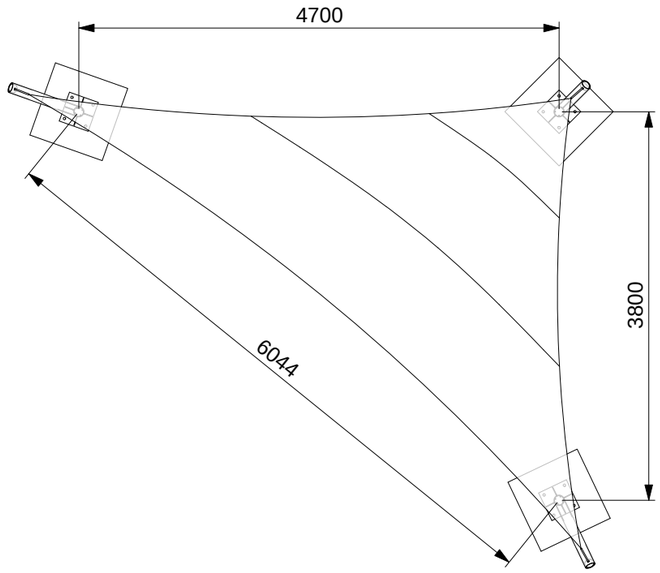

PLAN
SCALE 1:60 @ A3

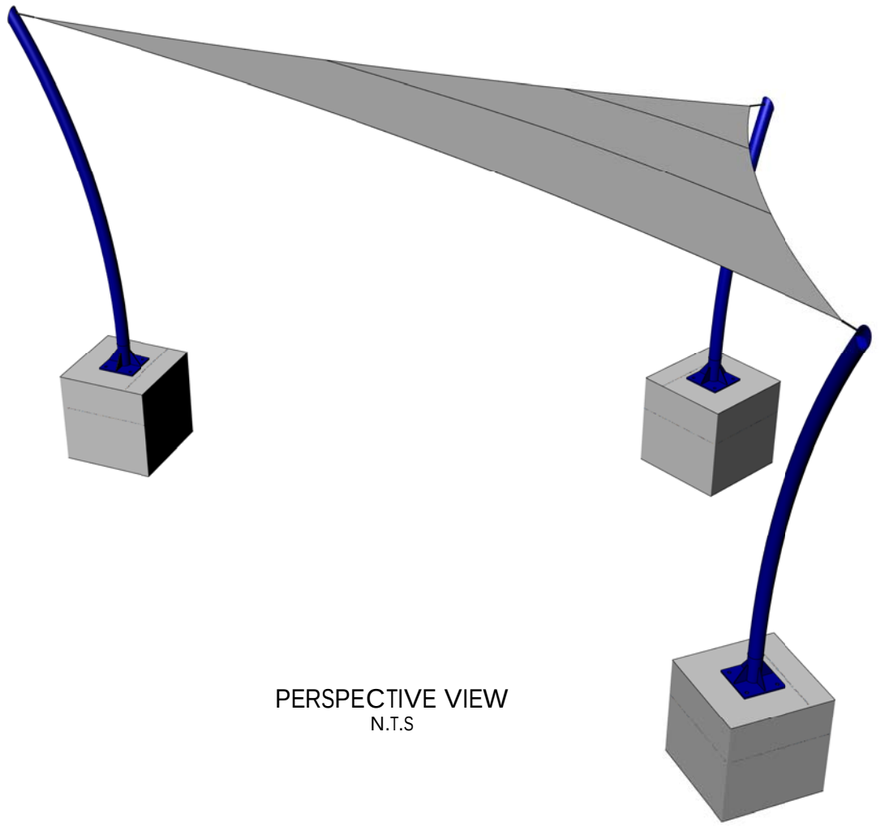

PERSPECTIVE VIEW
N.T.S

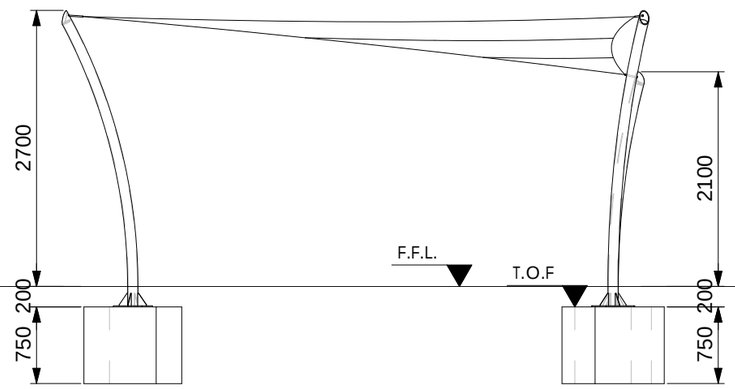

FRONT
SCALE 1:60 @ A3

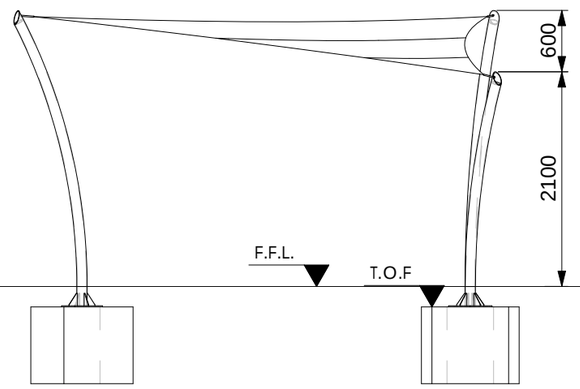

SIDE
SCALE 1:60 @ A3

3rd Angle Projection U.N.O.

Do not scale this print.

GENERAL NOTES:

ALL DIMENSIONS IN MILLIMETRES.

STEELWORK & FIXINGS:

ALL STEELWORK TO BE STAINLESS STEEL, GRADE 304.
ALL FIXINGS TO BE STRUCTURAL GRADE STAINLESS STEEL.

CANOPY:

CANOPY FABRIC TYPE & COLOUR TO PROJECT SPECIFICATION.

FOUNDATIONS:

FOUNDATION SLABS SHOWN ARE VIBROCOMPACTED MIN. GRADE C30. SULPHATE-RESISTANT CONCRETE MIX SHOULD BE USED IF DEMANDED BY LOCAL SOIL TYPE.

Rev	Comment	By	Date
0	Adjusted pad orientation	LB	09-09-15
0	First Issue	LB	08-09-15

© Tensile Solutions Ltd 2015
www.tensilesolutions.co.uk
info@tensilesolutions.co.uk
T: +44 (0) 1989 730 999

11 Bythesea Avenue
Horfield
Bristol
BS7 0FN
Company Registration No. 744002

Drawing Status
For Approval

Client

Project Title
Triola Canopy

Drawing Title
General Arrangement

Scale	Drawn By	Checked	Rev.
Noted	LB	SW	1

Date	Project No.	Dwg No.
08-09-15	TS-4700/3800	100

PLEASE NOTE: THESE DRAWINGS AND DESIGNS ARE STRICTLY CONFIDENTIAL AND PROTECTION BY INTERNATIONAL COPYRIGHT LAW. DETAILS MUST NOT BE DISCLOSED, REPRODUCED OR COMMUNICATED TO A 3rd PARTY IN ANY FORM OR MANNER WITHOUT THE PRIOR WRITTEN APPROVAL OF TENSILE SOLUTIONS.